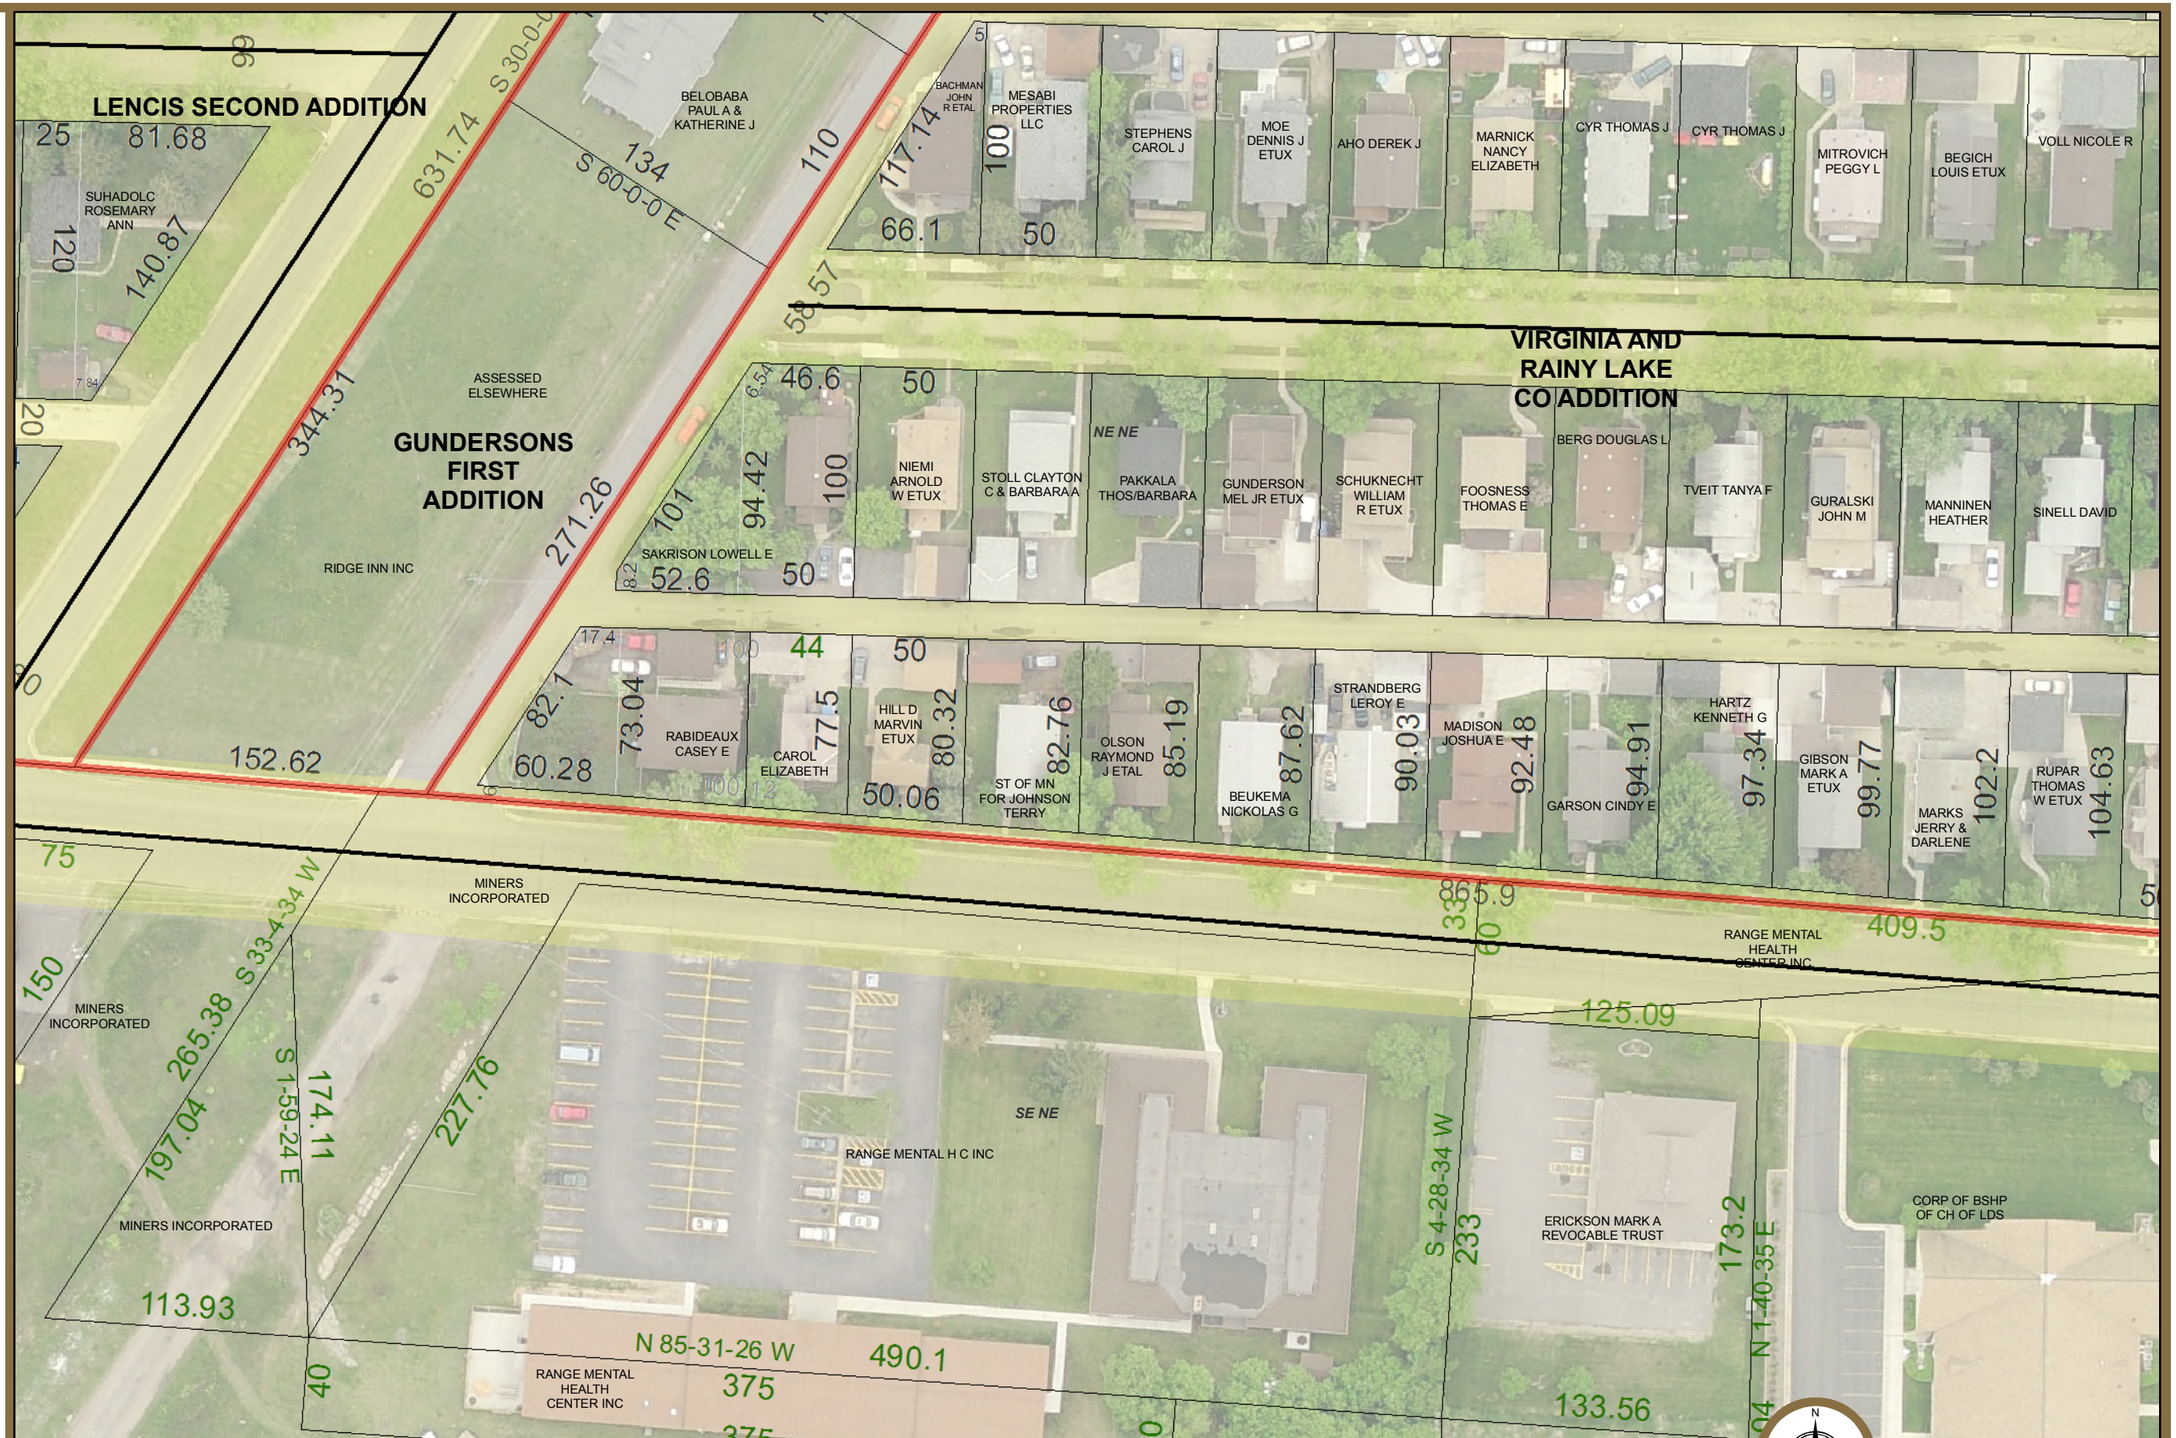

Legend

- Parcel Project TRANS_Roads
- Subdivision
- SLC Parcels
- Current ROW
- Lots
- QuarterQuarter Annotation

Prepared By: **Planning & Development**
Planning, Research, & GIS Division
(218) 725-5000
www.co.st-louis.mn.us

Location: M:\00 PRAGIS\Projects\Current Projects\Enterprise Data Development

Source: St. Louis County

Map Created: 03/11/2010

Disclaimer
This is a compilation of records as they appear in the St. Louis County Offices affecting the area shown. This drawing is to be used only for reference purposes and the County is not responsible for any inaccuracies herein contained.

©Copyright St. Louis County All Rights Reserved

Cadastral (Parcel) Data

Enterprise Data Development

N

0 20 40 80 120 160

Feet