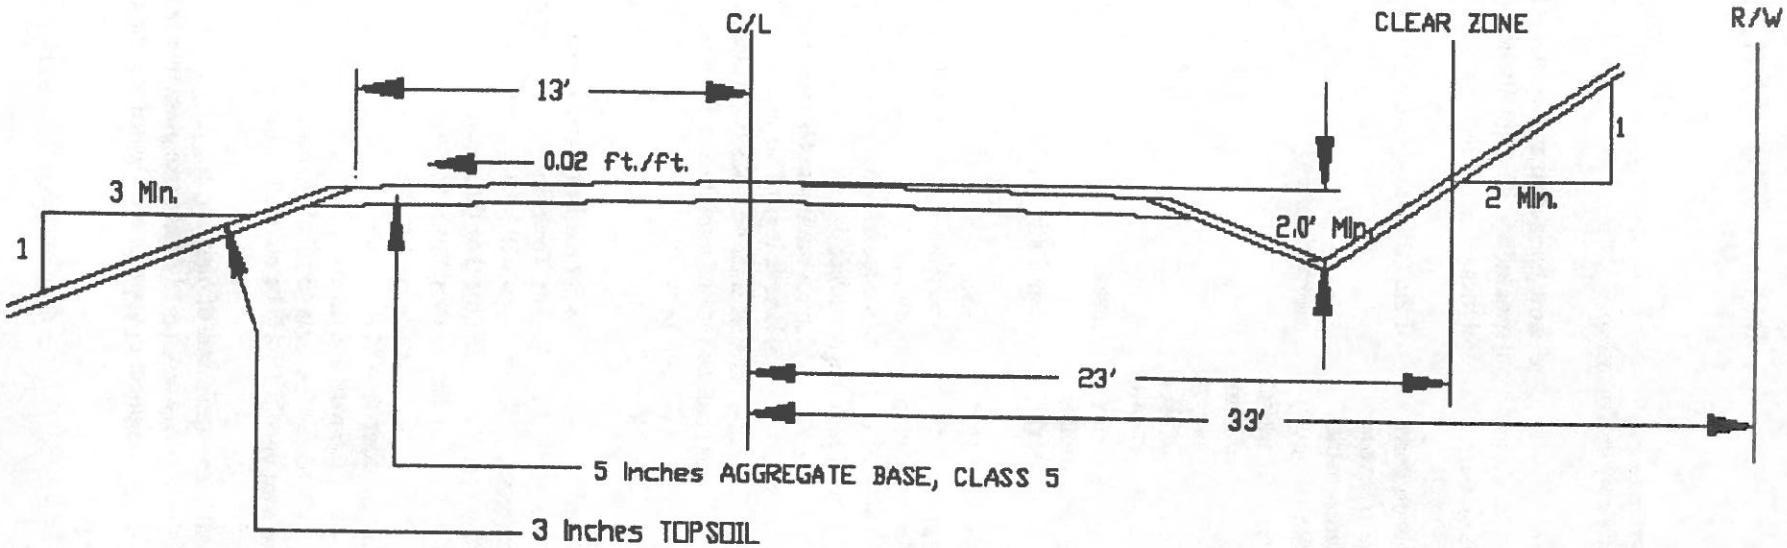Roadway Typical Section